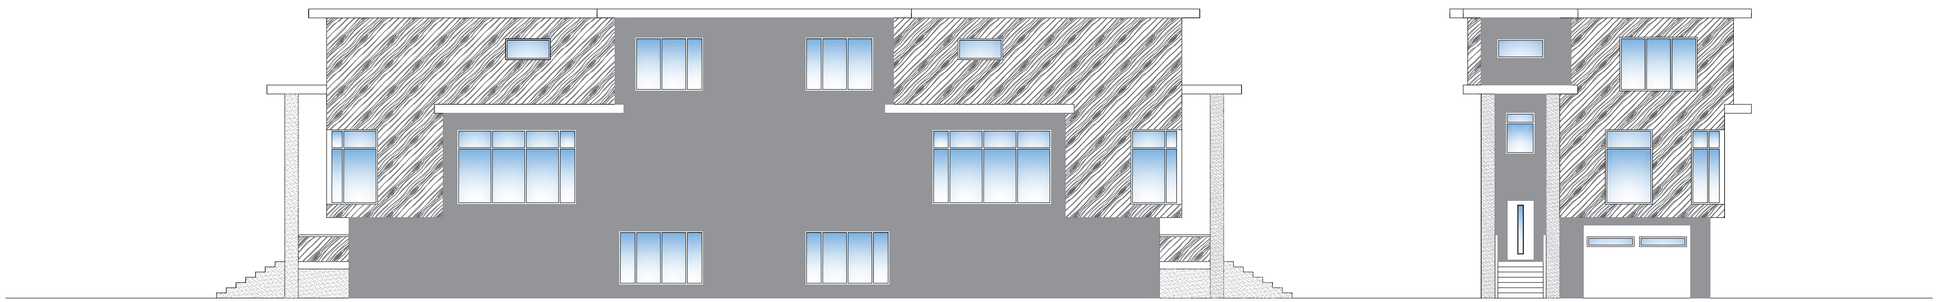

1 | AP.1 PROPOSED FRONT VIEW
SCALE: 1/8" = 1'-0"

3 | AP.1 PROPOSED LEFT VIEW
SCALE: 1/8" = 1'-0"

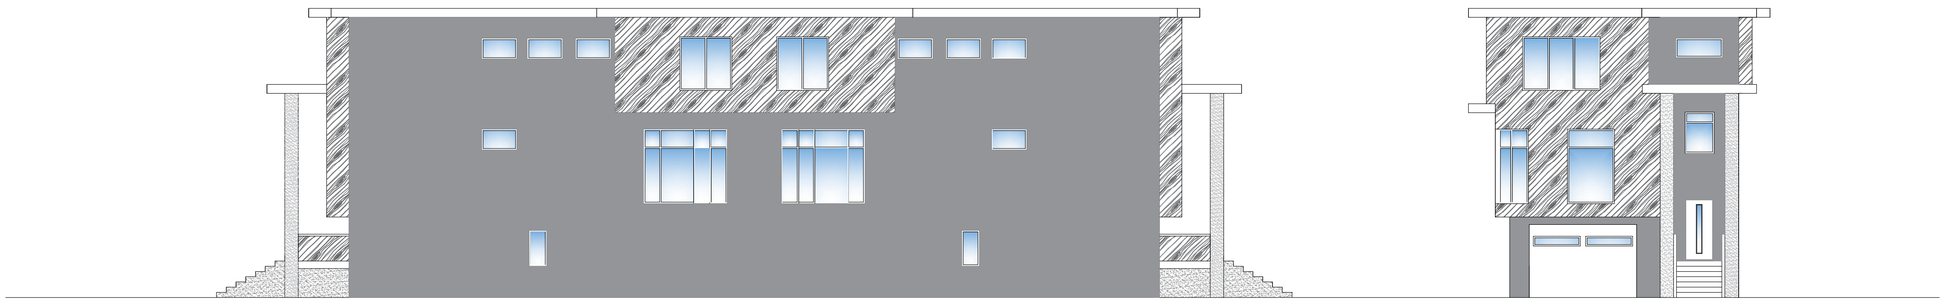

2 | AP.1 PROPOSED REAR VIEW
SCALE: 1/8" = 1'-0"

4 | AP.1 PROPOSED RIGHT VIEW
SCALE: 1/8" = 1'-0"

HARRIS
DRAFTING & DESIGN
430 Senior Drive
Lawrenceville, Georgia 30044
(678) 467-4164
harr8142@bellsouth.net

© 2017 HARRIS Drafting & Design

This drawing may be utilized only for the purpose of constructing or installing the work shown thereon at the site of the work specified. Any other use of this drawing, including without limitation any reproduction or alteration of this drawing, without the prior written approval of HARRIS Drafting & Design is prohibited.

SEAL

PROJECT NAME

PROPOSED DUPLEX
165 Mayson Ave.
Atlanta, Georgia

Chase Mgmt and Development LLC
1773 S. Hidden Hills Pkwy
Stone Mountain, GA 30088

revisions

date	description

drawn	ALH
checked	
job no.	
scale	AS NOTED
date	2/14/17
plot file	

issued for construction

sheet title
ELEVATIONS

sheet number
AP.2